PLANT SCHEDULE

TREES	CODE	BOTANICAL NAME	COMMON NAME	SIZE	CONTAINER	QTY	DETAIL	REMARKS
	CER CAN	Cercis canadensis	Eastern redbud	2" Cal.	B&B	5		
	ILE ARE	Ilex x 'Nellie R. Stevens'	Nellie Stevens Holly	6' HT.	B&B	1		Multi to ground, clump, multi-trnk
	JUN EA	Juniperus virginiana	Eastern red Cedar 12'	12' HT.	B&B	3		Multi to ground, qty to approved
	JUN EA	Juniperus virginiana	Eastern red Cedar 8'	8' HT.	B&B	4		Multi to ground, qty to approved
	JUN TAY	Juniperus virginiana 'Taylor'	Taylor Eastern Redcedar	12' HT.	B&B	5		
	LIR SUL	Liriodendron tulipifera	Tulip Tree	8'-9.5	4"Cal.	1		Multi-trunked, multi-leal, specimen, single trunked- Cash
	QUA ALT	Quercus alba x grandifolia "Alta"	Alta Magnolia	10'	B&B	1		Multi-branched to ground, clump, multi-trnk
	QUE BIC	Quercus bicolor	Swamp White Oak	8'-9.5	4"Cal.	3		Specimen, multi-trunked, 3, to be approved by L.A.
	AZE JAQ	Specimen Tree To Be Determined	Specimen Tree	8'-9.5	3.5"Cal.	1		Specimen, to be determined. Provide Allowance
	YIT OVA	Vitex agnus-castus	Chaste Tree	10' HT.	B&B	5		Specimen, plants approved limbed up 5' min
SHRUBS	**CODE**	**BOTANICAL NAME**	**COMMON NAME**	**QTY**	**CONTAINER**	**QTY**	**DETAIL**	**REMARKS**
	BUX SLE	Buxus microphylla x 2'	2' American Boxwood	2' HT.	B&B	25		3' x 3' pitch approved
	BUX SLE	Buxus microphylla x 3'	3' American Boxwood	3' HT.	B&B	15		3' x 3' pitch approved
	BUX SIN	Buxus microphylla 36"	36" American Boxwood	36"	B&B	3		36"W'3'pitch approved
	BUX SLE	Buxus microphylla x 4'	4' American Boxwood	4' HT.	B&B	7		4' x4 ' pitch approved
	BUX GEE	Buxus x 'Green Gem'	Green Gem Boxwood	GEM C	7' x 7'	48		Dense, full, multi-trnk
	CAL KAR	Calamagrostis x acutiflora 'Karl Foerster'	Karl Foerster Feather Reed Grass	10 gal	Pot	26		
	CEP PRU	Cephalotaxus harringtonia prostrata	Prostrate Plum Yew	GEM C	7 gal.	32		Dense, full, multi-trnk
	DRY INT	Dryopteris erythrosora 'D.Wilkens'	Autumn Fern	10 gal		23		
	EQU ELU	Equisetum hyemale	Horsetail Rush	5 gal.	Pot	79		Extra Irrigation
	HEL WHI	Helleborus orientalis 'White Lady'	White Lenten Rose	GEM C	5 gal.	32		
	HEL JAD	Helleborus x orientalis 'JOKER 2KH'	Joker Hellebore	5 gal.	Pot	58		
	HES PAR	Hesperaloe parviflora	Red Yucca	5 gal.	Pot	15		
	HYD MAC	Hydrangea arborescens'Wayne Mahood'	Wave B Hydrangea	5 gal.	Pot	28		
	HYD LIM	Hydrangea paniculata 'Little Lime'	Little Lime Hydrangea	10 gal	Pot	13		
	ILE VAC	Ilex x 'Oak Leaf'	Oak Leaf Holly	6' HT.	B&B	4		
	ISO MIS	Miscanthus sinensis 'Adagio'	Adagio Maiden Grass	10 gal	Cont.	12		
	ISO ELE	Miscanthus sinensis 'Little Kitten'	Little Kitten Eulalia Grass	10 gal	Pot	3		
	ISO GAU	Gaillardia aristata	Pink Buffy Grass	5 gal	Cont.	145		
	MAH FOR	Nandina domestica 'Pony Tails'	Graham Foo Nandina	1 gal.	Pot	24		Annual in harsh winters
	PEN BUS	Pennisetum alopecuroides 'Little Bunny'	Little Bunny Fountain Grass	5 gal		106		
	PER VIR	Perovskia x 'Little Spire'	Russian Sage	3 gal.		123		
	PRU OTL	Prunus laurocerasus 'Otto Luyken'	Otto Luyken Laurel	5 GAL		9		Full, well branched
	PRU SCH	Prunus laurocerasus 'Schipkaensis'	Schipka Laurel	5 GAL		21		
	ACA LAL	Rhododendron x 'Girard 's Pleasant White'	Girard 's Pleasant White Evergreen Azalea	3' HT.	B&B	5		
	RON RAN	Rosa banksiae	Lady Banks Rose	10 gal	Pot	6		Cut Multi-trnk, climbing specimen, full and thick, 10' approved.
GROUND COVERS	**CODE**	**BOTANICAL NAME**	**COMMON NAME**	**QTY**	**CONTAINER**	**QTY**	**DETAIL**	**REMARKS**
	HYP CAL	Hypericum calycinum	Creeping St. John's Wort	1 gal.	Pot	66		
	PAC TER	Pachysandra terminalis 'Green Sheen'	Pachysandra	4"	Pot	569		
	PAR ITA	Parthenocissus tricuspidata 'Fenway Park'	Boston Ivy	4"	Pot	22		

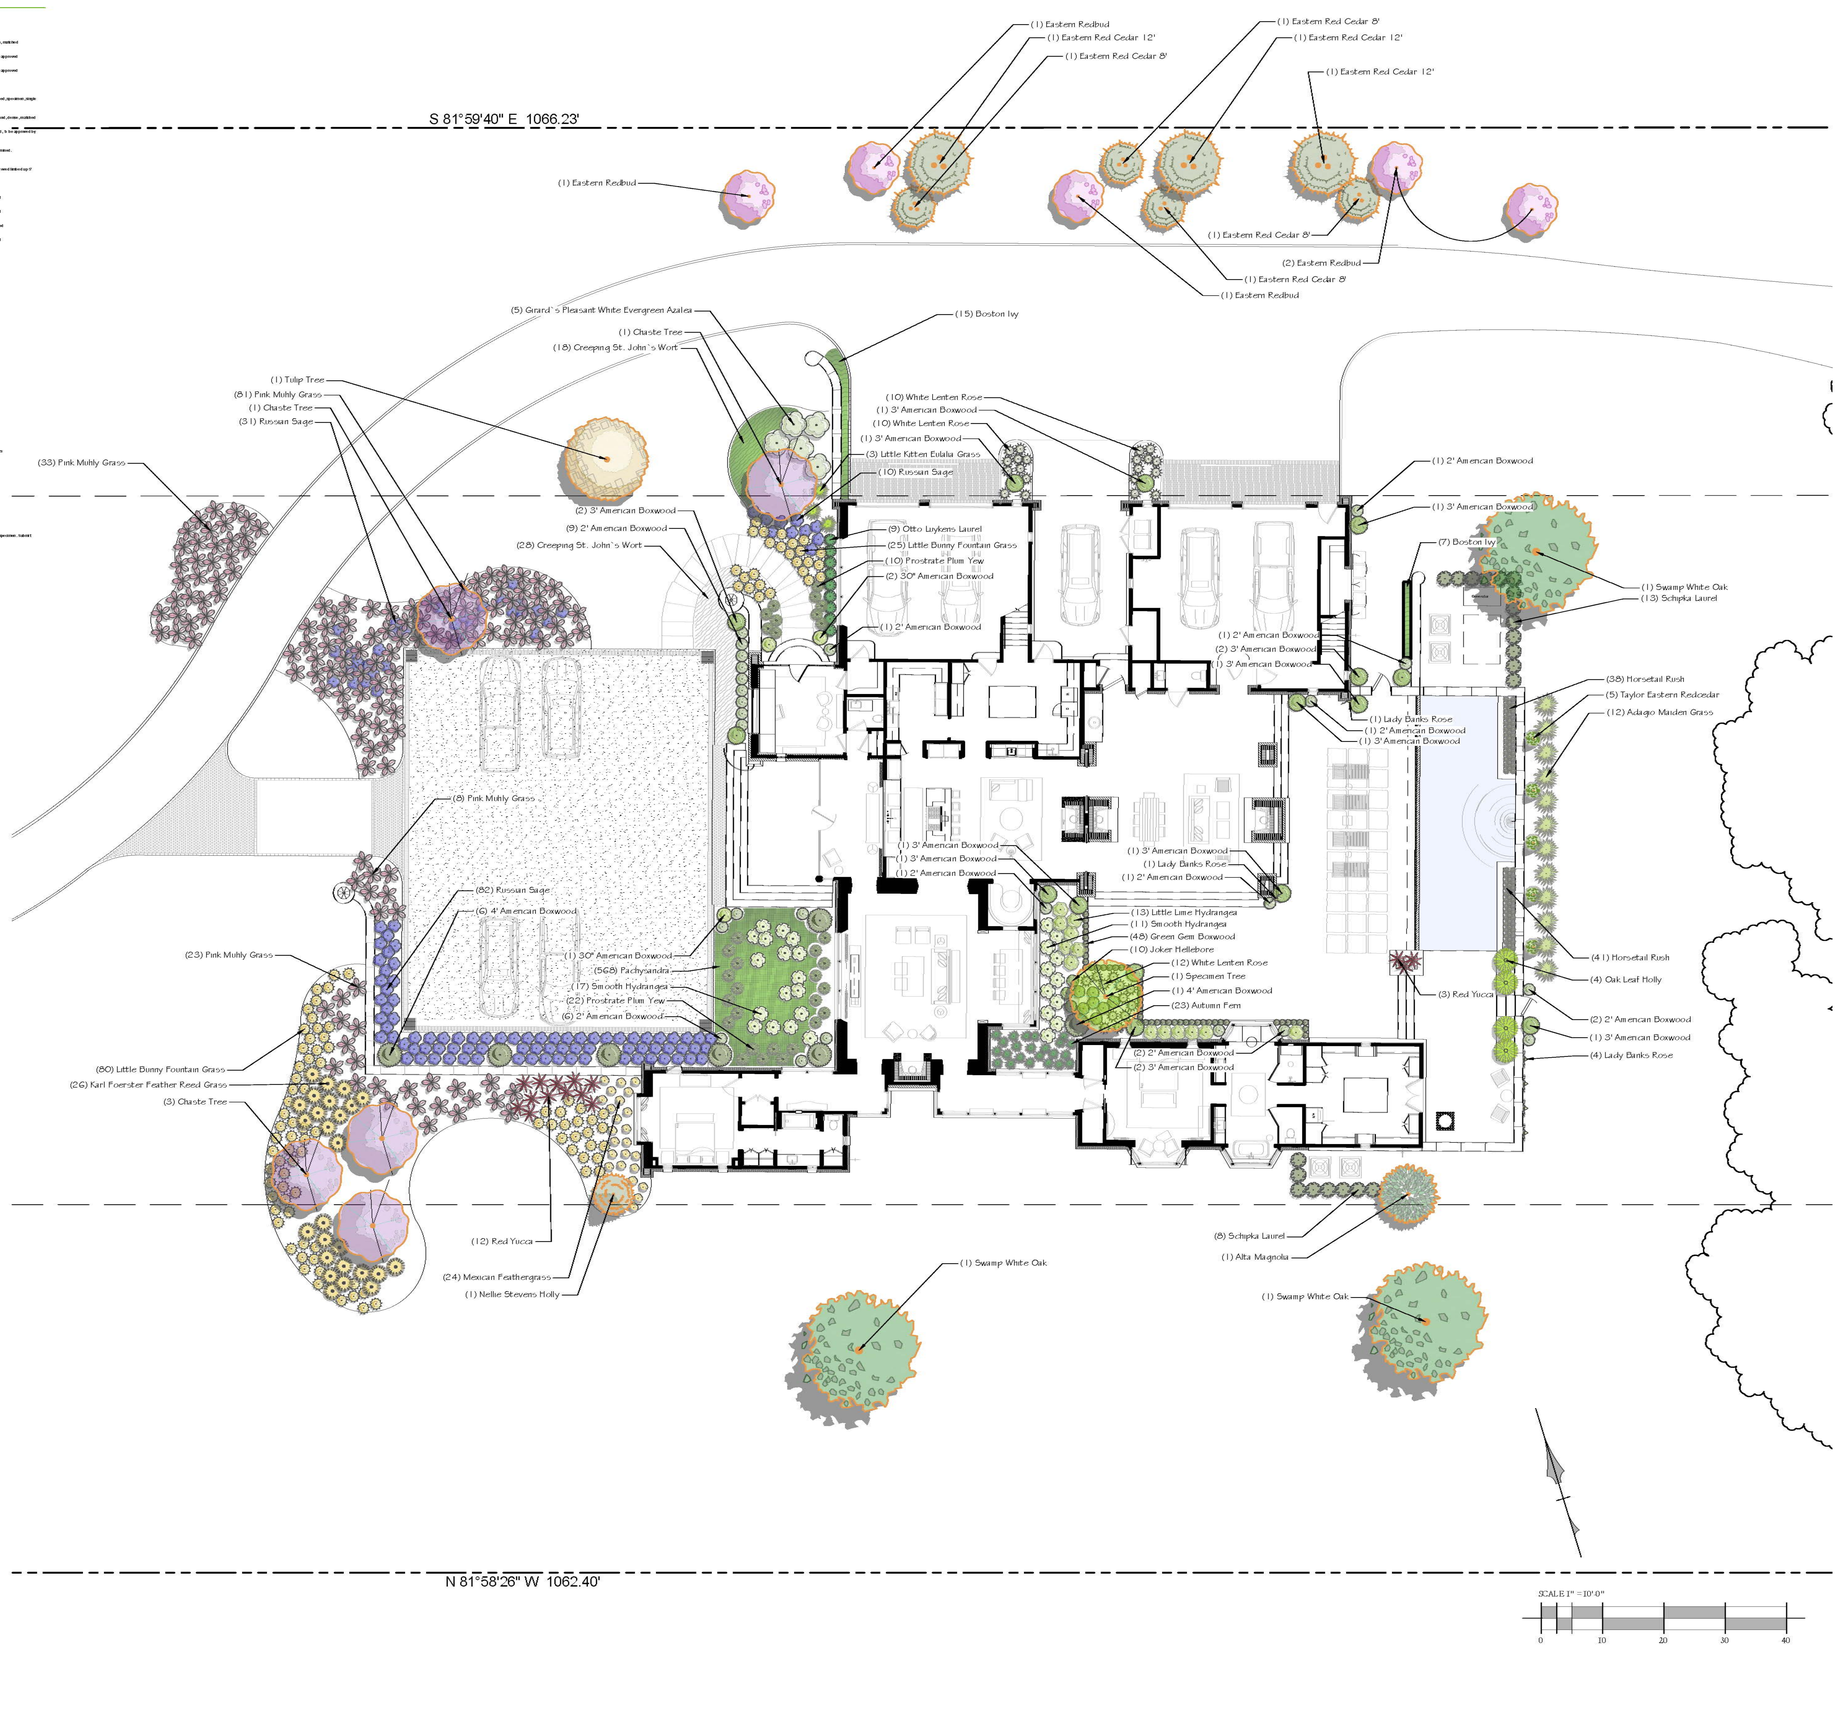

Jason Gabbard
landscape architect
231 PUBLIC SQ.
SUITE 300
FRANKLIN, TN 37064

FOR REVIEW ONLY
NOT FOR CONSTRUCTION

1900 Chickering Rd
Nashville, Tennessee

DATE: OCTOBER 9, 2023
SCALE: 1"=10'-0"
DRAWN BY: J.G.
SHEET NAME: PLANTING FOR BZA
SHEET NUMBER: L 6.01